APPROVED by Planning Board Resolution No. 10–17, dated 03/17/2020.

Owner *Date*
CELEBRITY WESTCHESTER REALTY, LLC
5 ANDERSON LANE
GOLDENS BRIDGE, NY 10526

Planning Board Chair *Date*
JANET ANDERSEN
79 BOUTON ROAD
SOUTH SALEM, NY 10590

Planning Administrator *Date*
CIORSDAN CONRAN
79 BOUTON ROAD
SOUTH SALEM, NY 10590

Town Engineer's Certification *Date*
JOSEPH CERMELE, P.E.
KSCJ CONSULTING
TOWN CONSULTING ENGINEER

Reviewed for compliance with the Planning Board Resolution No. 10–17 dated 03/17/2020.

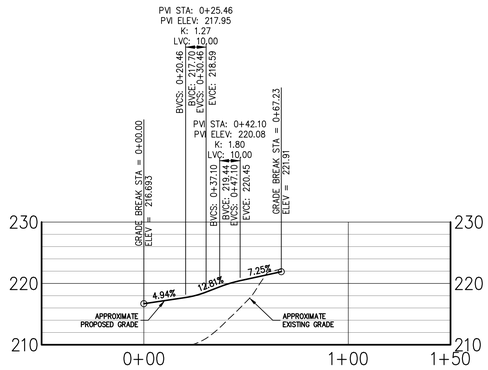

INTERIOR ACCESS DRIVE

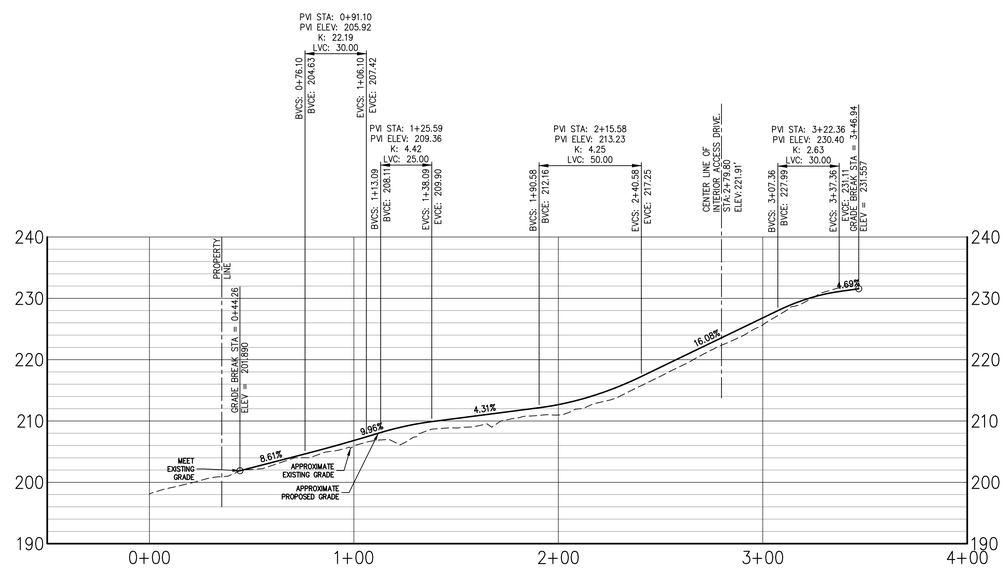

UPPER STORAGE LOT DRIVEWAY

No.	Revision	Date	By

Previous Editions Obsolete

APPLICANT/OWNER:
CELEBRITY WESTCHESTER REALTY, LLC
5 ANDERSON LANE
GOLDENS BRIDGE, NY 10526

ARCHITECT:
SULLIVAN ARCHITECTURE
31 MAMARONECK AVENUE
WHITE PLAINS, NY 10601

JMC Planning, Engineering, Landscape Architecture & Land Surveying, PLLC
JMC Site Development Consultants, LLC
John Meyer Consulting, Inc.
120 BEDFORD ROAD • ARMONK, NY 10504
voice 914.273.5225 • fax 914.273.2102
www.jmcpllc.com

ROAD PROFILES

MERCEDES BENZ OF GOLDENS BRIDGE
NYS ROUTE 22
TOWN OF LEWISBORO, NY

ANY ALTERATION OF PLANS, SPECIFICATIONS, PLATS AND REPORTS BEARING THE SEAL OF A LICENSED PROFESSIONAL ENGINEER OR LICENSED LAND SURVEYOR IS A VIOLATION OF SECTION 7209 OF THE NEW YORK STATE EDUCATION LAW, EXCEPT AS PROVIDED FOR BY SECTION 7209, SUBSECTION 2.

Drawn:	SS	Approved:	AN
Scale:	H: 1"=30'; V: 1"=10'		
Date:	05/01/2024		
Project No:	16124		
16124-CRAD-UTIL	C-315	UTIL.scr	
Drawing No:	C-315		

NOT FOR CONSTRUCTION

COPYRIGHT © 2020 by JMC All Plans Reserved. Except where expressly licensed, reproduction, copying or transmitting in any form or by means whatsoever, electronic, mechanical, photocopying, recording or otherwise, without the prior written permission of JMC PLANNING, ENGINEERING, LANDSCAPE ARCHITECTURE & LAND SURVEYING, PLLC, JMC SITE DEVELOPMENT CONSULTANTS, LLC, JOHN MEYER CONSULTING, INC. (JMC) is prohibited except as provided by the laws pertaining to copyright and intellectual property, or as set forth below. Unauthorized use of these plans and specifications is a violation of law.